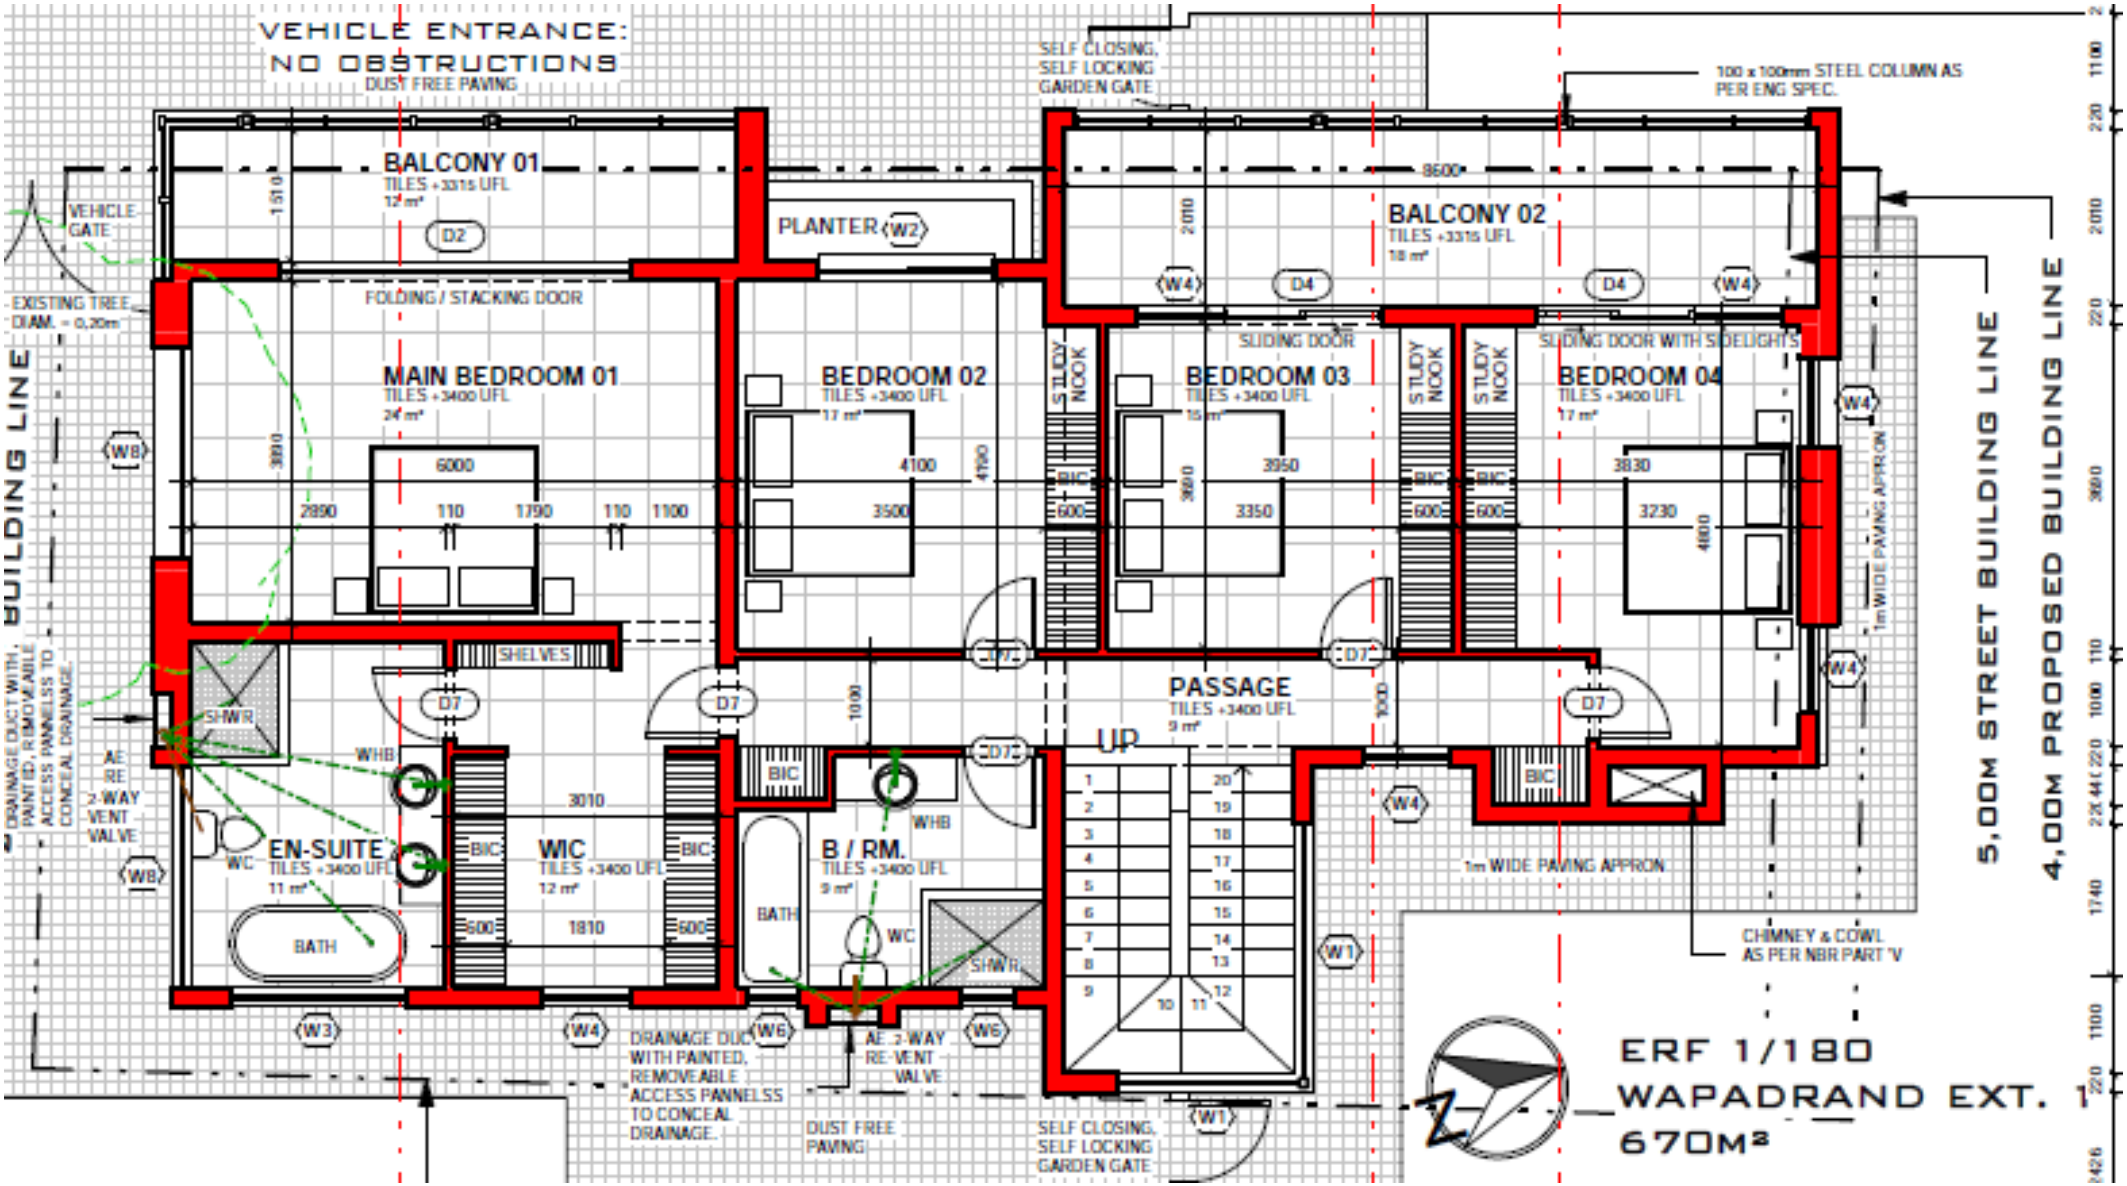
VEHICLE ENTRANCE:
NO OBSTRUCTIONS
DUST FREE PAVING
SELF CLOSING, SELF LOCKING GARDEN GATE
100 x 100mm STEEL COLUMN AS PER ENG SPEC.
BALCONY 01
TILES +3315 UFL
12 m²
BALCONY 02
TILES +3315 UFL
18 m²
PLANTER
VEHICLE GATE
EXISTING TREE DIAM. = 0,20m
FOLDING / STACKING DOOR
SLIDING DOOR
SLIDING DOOR WITH SIDELIGHTS
MAIN BEDROOM 01
TILES +3400 UFL
24 m²
BEDROOM 02
TILES +3400 UFL
17 m²
BEDROOM 03
TILES +3400 UFL
15 m²
BEDROOM 04
TILES +3400 UFL
17 m²
STUDY NOOK
PASSAGE
TILES +3400 UFL
9 m²
UP
SHELVES
SHWR
WHB
WC
EN-SUITE
TILES +3400 UFL
11 m²
BATH
WIC
TILES +3400 UFL
12 m²
B / RM.
TILES +3400 UFL
9 m²
BIC
1m WIDE PAVING APRON
CHIMNEY & COWL AS PER NBR PART 'V'
AE 2 WAY VENT VALVE
DRAINAGE DUCT WITH PAINTED, REMOVEABLE ACCESS PANNELSS TO CONCEAL DRAINAGE.
DUST FREE PAVING
SELF CLOSING, SELF LOCKING GARDEN GATE
BUILDING LINE
5,00M STREET BUILDING LINE
4,00M PROPOSED BUILDING LINE
ERF 1/180
WAPADRAND EXT. 1
670M²